
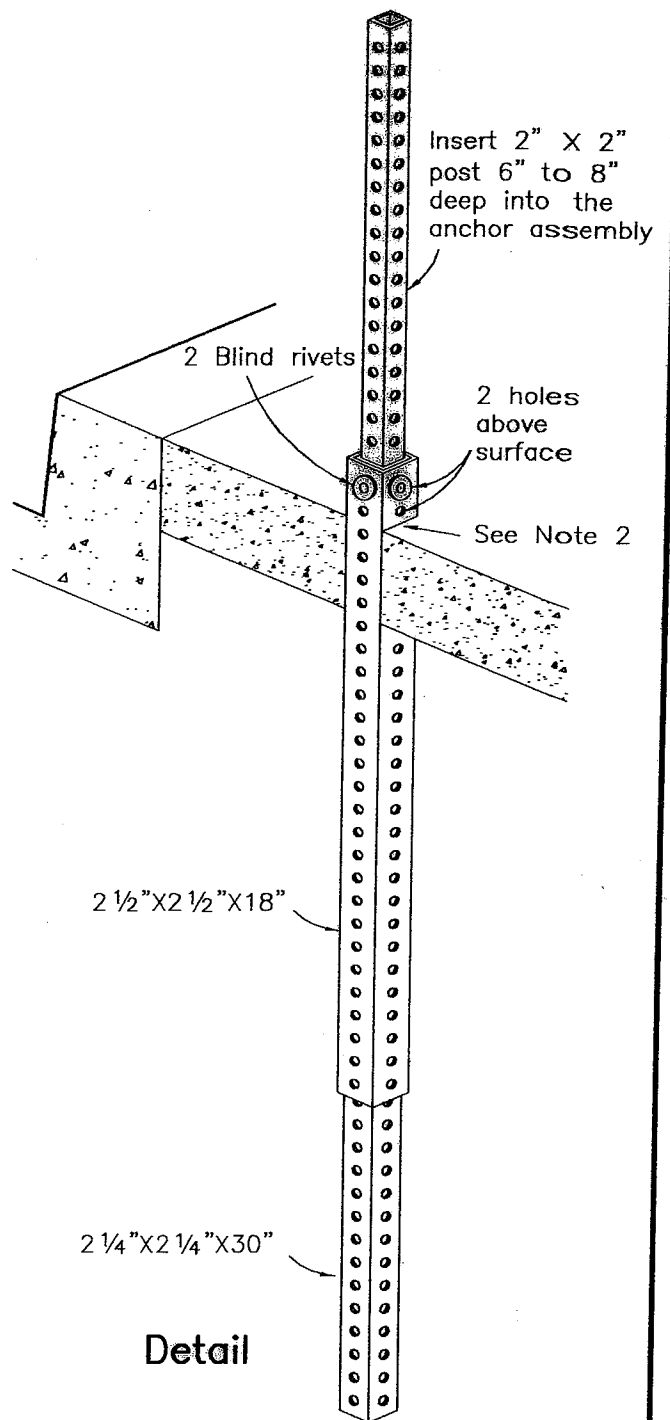


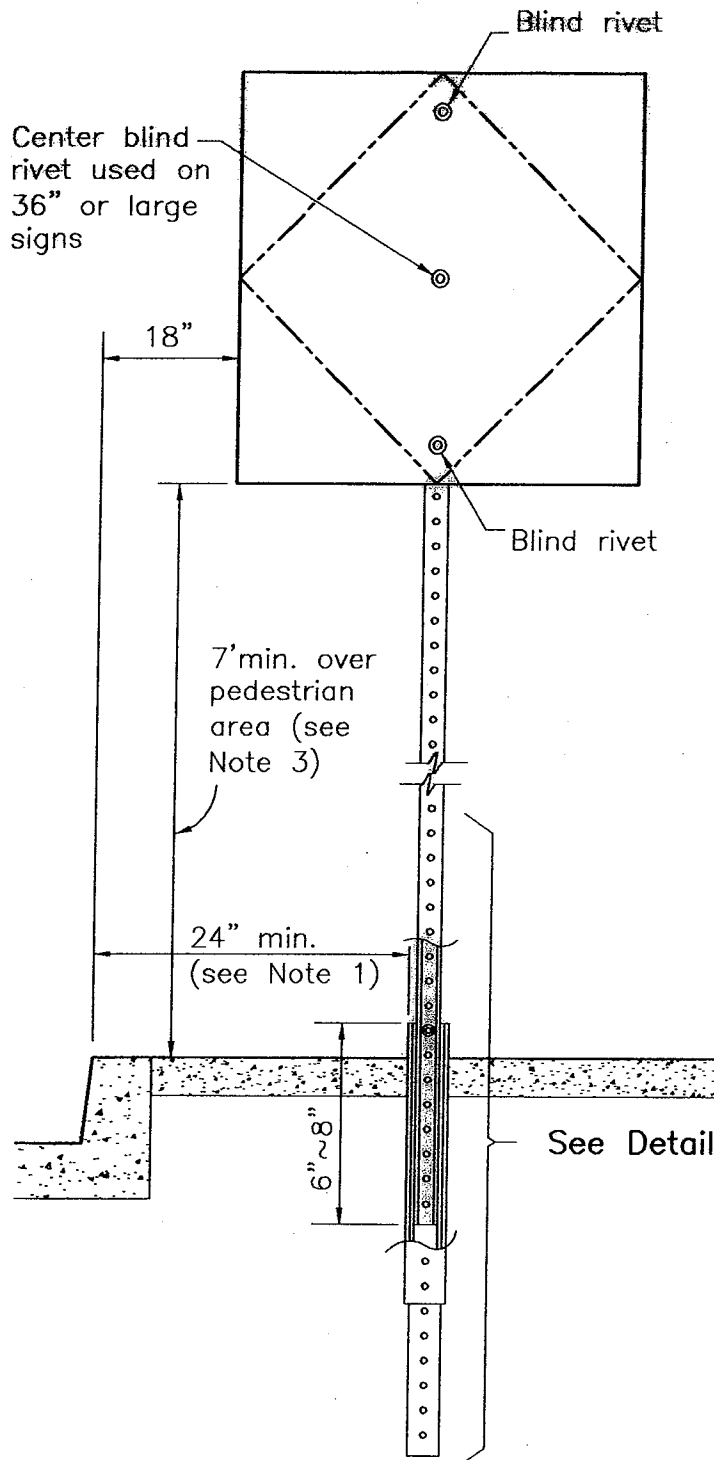

Note:

1. 30" typical for parking signs. 36" typical for warning and regulatory signs.
2. Posts for parking signs to be installed at 45° angle to curb. Posts for warning and regulatory signs to be installed at 90° angle to curb.
3. 9'6" minimum for street name signs; 7'6" typical for parking signs; 4' typical for W31(CA), W1-6, and W1-7; 4' typical to top of sign for W1-8, W12-1, OM1-3, and OM4-3.

APPROVED <i>May 17, 2006</i>		
<i>John E. Fisher</i> for Gloria J. Jeff, General Manager		
CITY OF LOS ANGELES DEPARTMENT OF TRANSPORTATION		
SIGN POST INSTALLATION		1 1
CKD.	SR. T.E. <i>JW</i>	PR. T.E. <i>SS</i>
DWN. MT 05-09-06	T.E. <i>TC</i>	S-452.0